Draft 6/11/2019 - Owner/CM Review

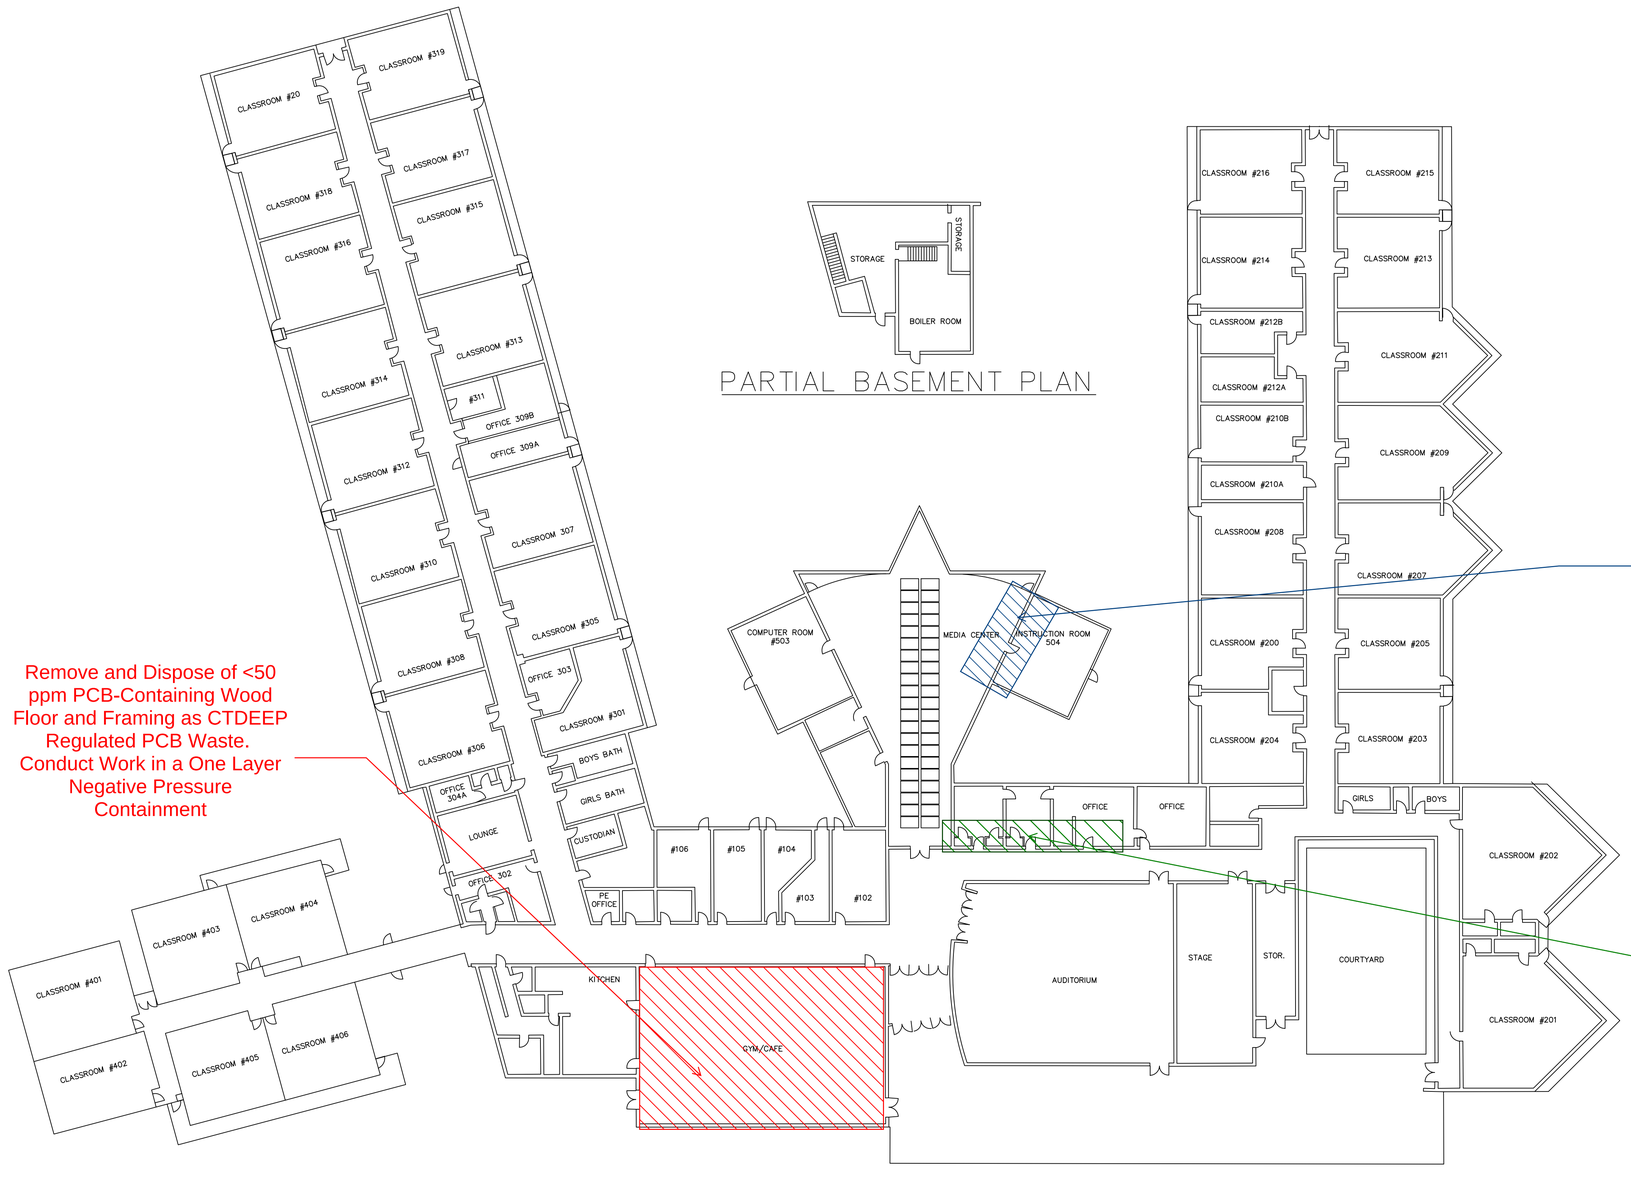

PARTIAL BASEMENT PLAN

FIRST FLOOR PLAN

Remove and Dispose of <50 ppm PCB-Containing Wood Floor and Framing as CTDEEP Regulated PCB Waste. Conduct Work in a One Layer Negative Pressure Containment

Remove Water/Growth Impacted Drywall and Tackboard Walls/Soffit in Media Center and Instruction Room 504. Conduct Work in a One Layer Negative Pressure Containment

Remove and Dispose of Asbestos-Containing Pipe Insulation in Principals Office, Closet, Toilet Room, Conference Room and Toilet Room, and Main Office. Conduct Work in a Two Layer Negative Pressure Containment.

Tighe&Bond
Engineers | Environmental Specialists

Newfield Elementary School

City of Stamford

Stamford, CT

MARK	DATE	DESCRIPTION

PROJECT NO:	S2087
DATE:	1/31/2019
FILE:	Newfield School Mold Project.dwg
DRAWN BY:	WAC
CHECKED:	KJM
APPROVED:	XX

Summer 2019 Work

SCALE: NOT TO SCALE

Figure 3.3

Last Saved: 12/1/2018
Plotted On: Jan 31, 2019-11:33am By: wachampagne
Tighe & Bond: J:\S2087 Stamford\033 Mold Remediation Consulting\Sites\Newfield\Drawings\Newfield School Mold Project.dwg