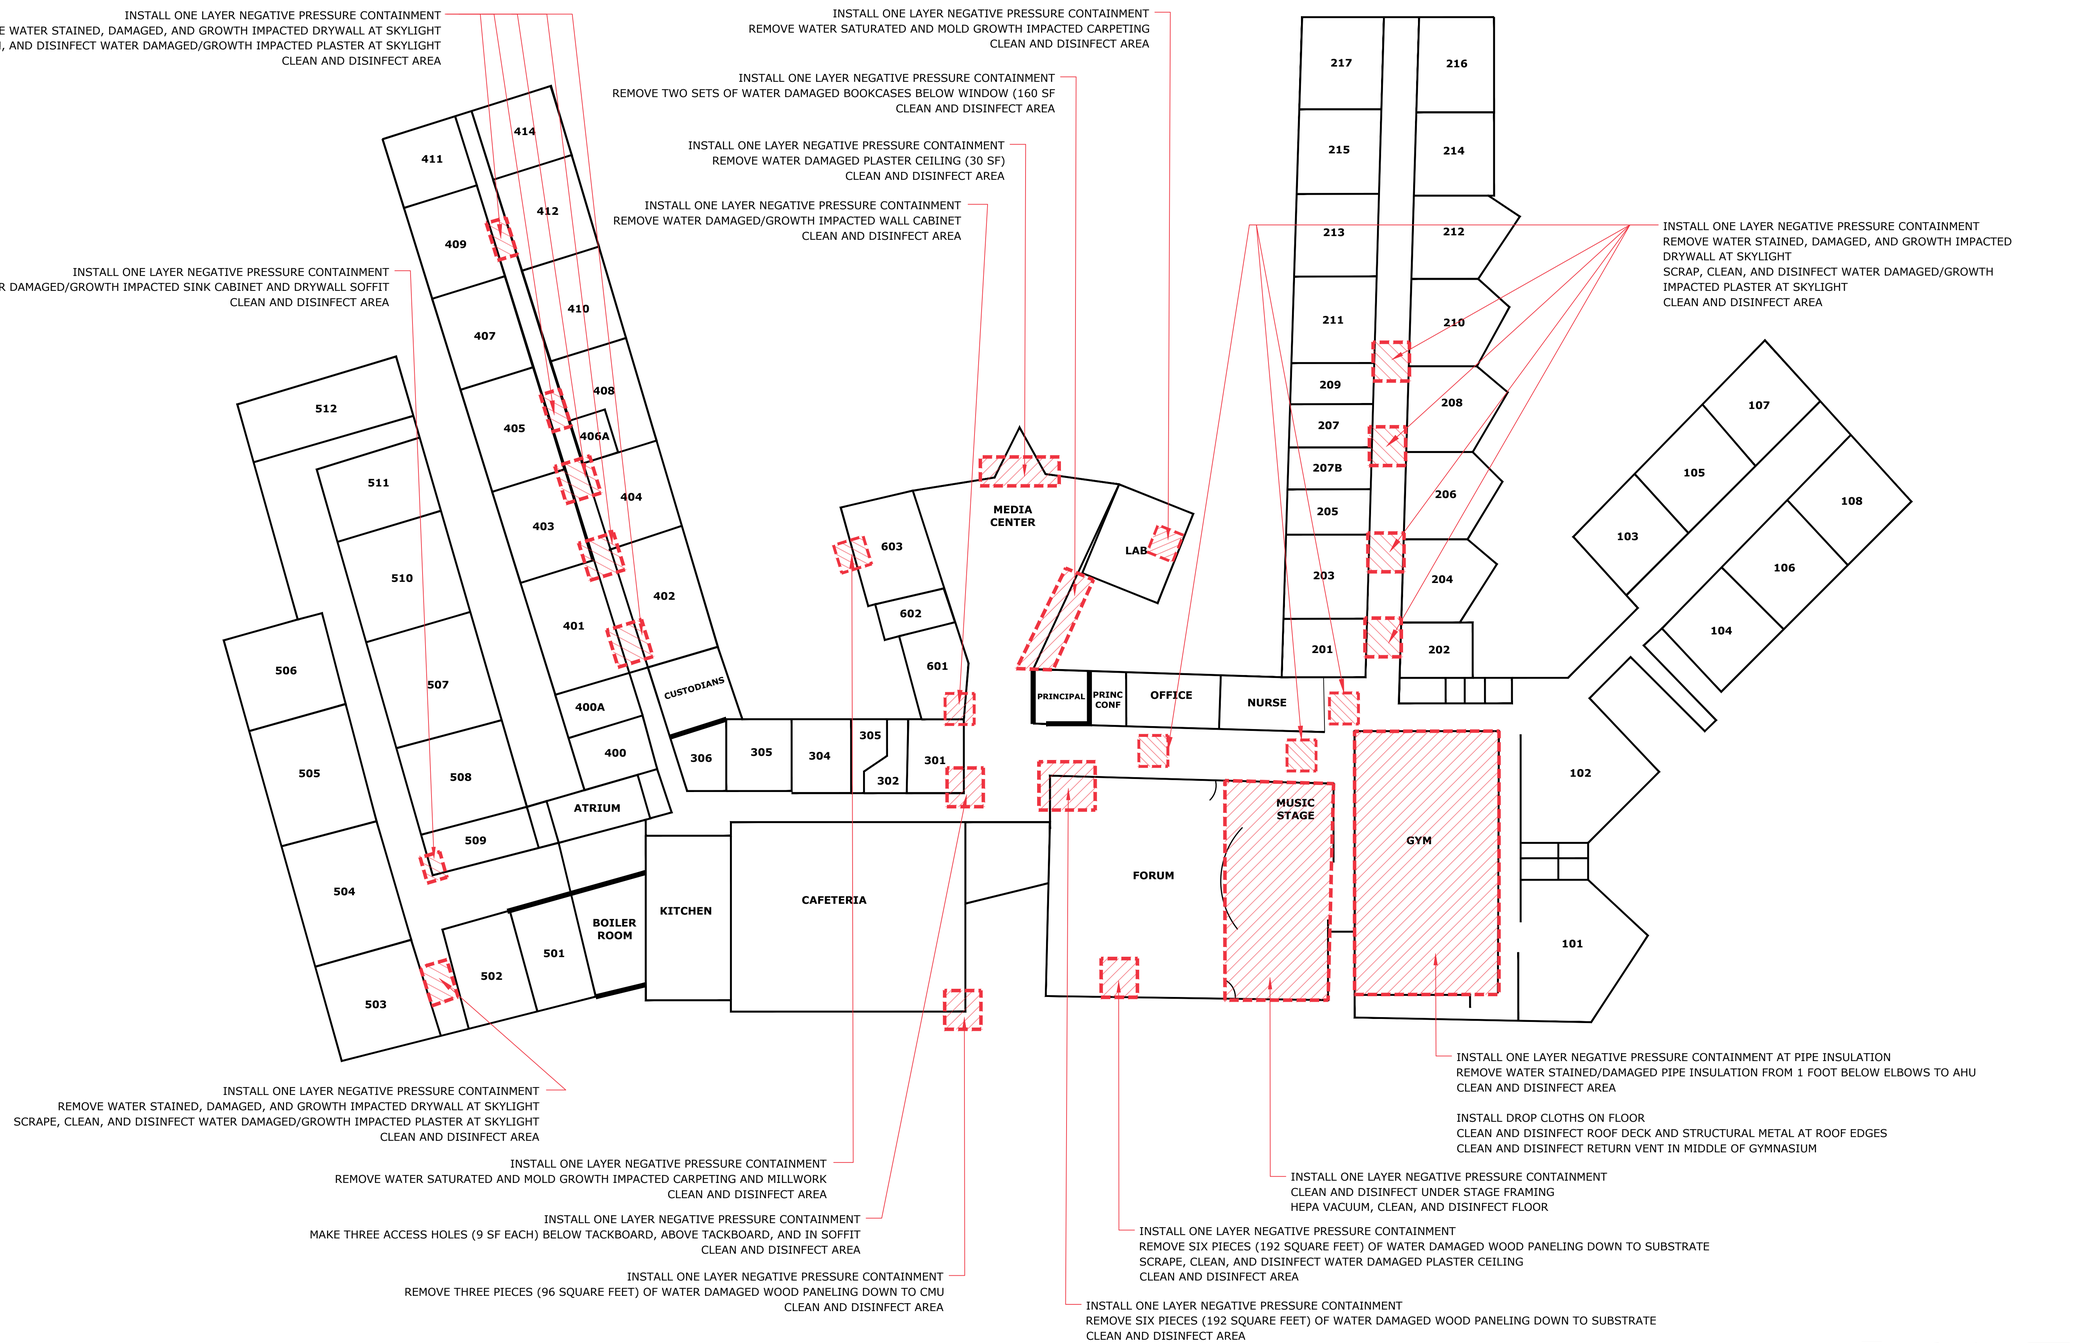

FIRST FLOOR PLAN

Tighe&Bond
Engineers | Environmental Specialists

Roxbury Elementary School

City of Stamford

Stamford, CT

MARK	DATE	DESCRIPTION
R1	2/26/2019	REVISION #1

PROJECT NO:	S2087
DATE:	2/21/2019
FILE:	Roxbury Mold Remediation.dwg
DRAWN BY:	WAC
CHECKED:	XX
APPROVED:	XX

Area of Work

SCALE: NOT TO SCALE

Figure 3.0

Last Saved: 2/27/2019
Plotted On:Feb 27, 2019-9:54am By: wachampagne
Tighe & Bond: J:\S\S2087 Stamford\033 Mold Remediation Consulting\Sites\Roxbury\Drawings\CAD\Roxbury Mold Remediation.dwg