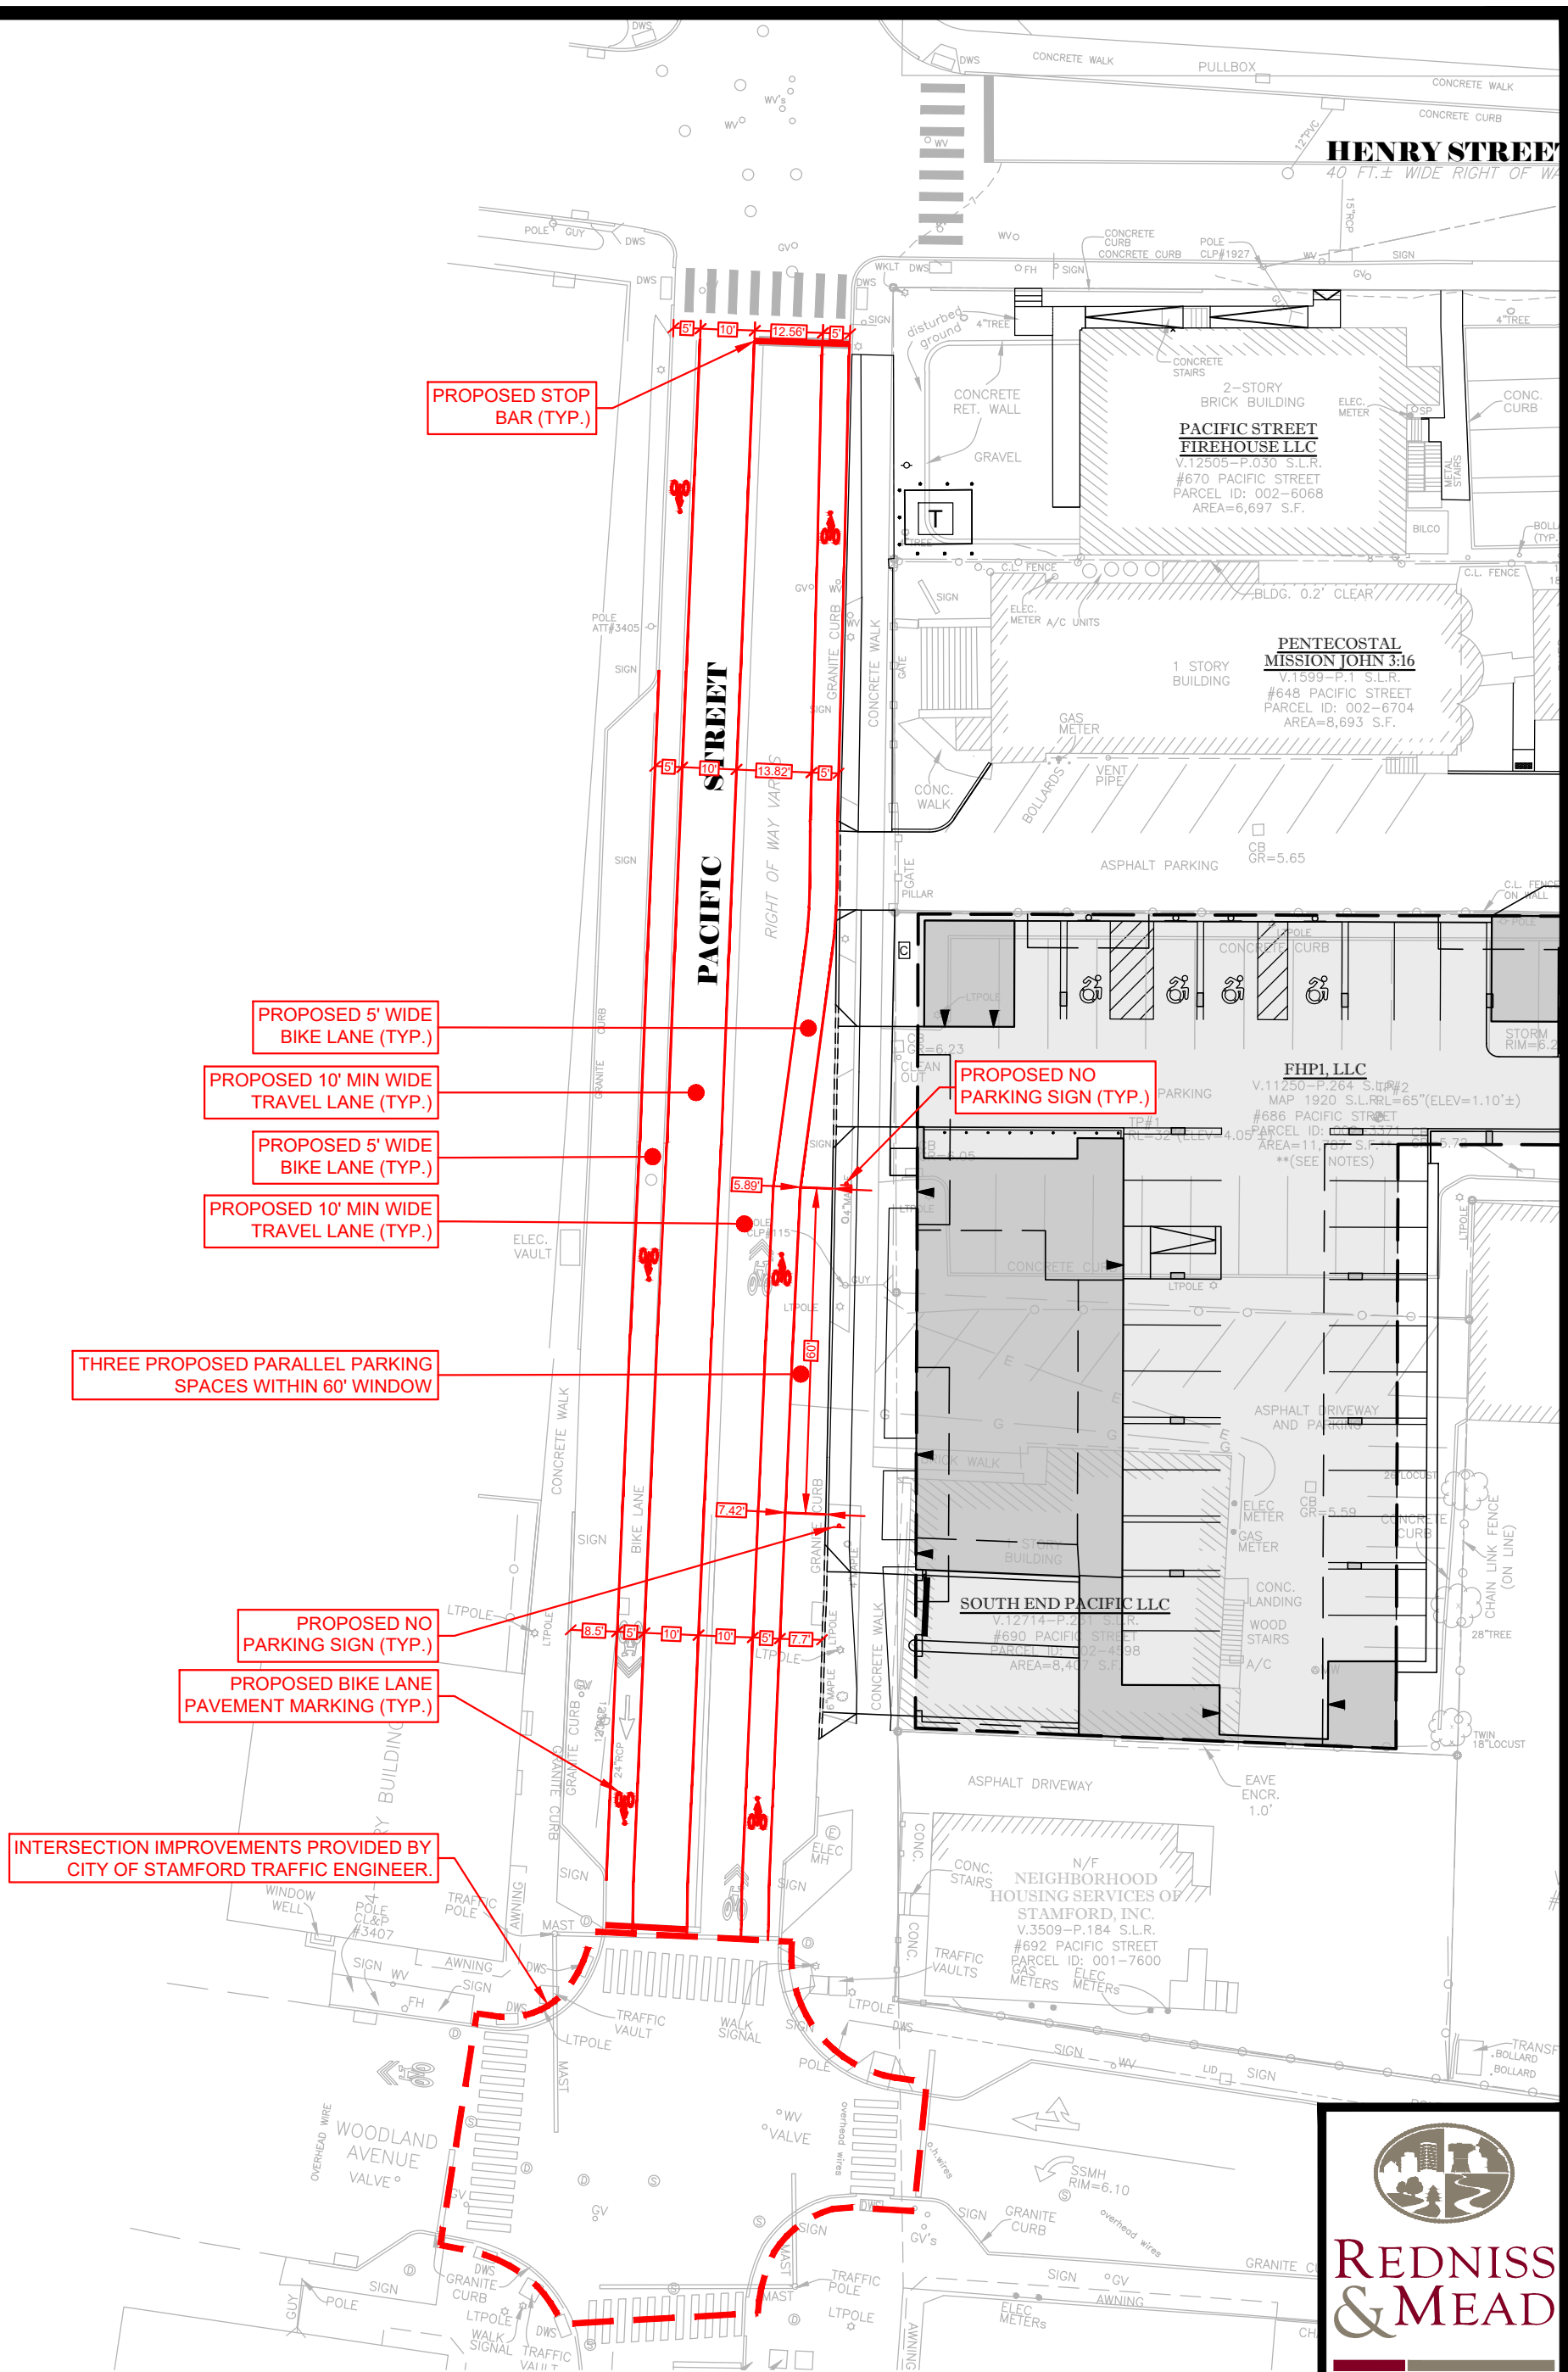

PACIFIC STREET RESTRIPING EXHIBIT

648, 670, 686 & 690 PACIFIC STREET AND 171 HENRY STREET
STAMFORD, CT

REDNISS & MEAD

LAND SURVEYING
CIVIL ENGINEERING
PLANNING & ZONING CONSULTING
PERMITTING

22 First Street | Stamford, CT 06905
Tel: 203.327.0500 | Fax: 203.357.1118
www.rednissmead.com

COMM. NO.:	DATE:
6546Z	1/21/2022
	SCALE: 1"=30'

1/21/2022 3:05 PM H:\Jobfiles2\6000\6500\6546\6546Z\dwg\6546Z Master5(NAVD88).dwg